TANGERINE ROAD

SEGMENT 3

INTERSTATE 10 TO PROSPECT WASH

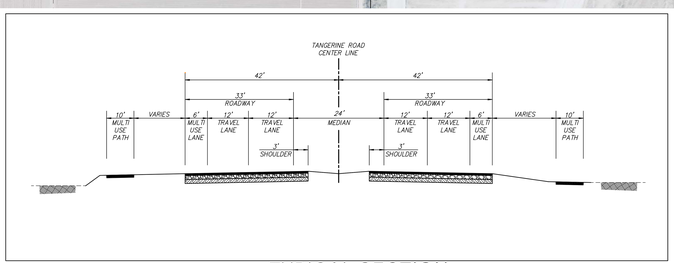

TYPICAL SECTION

LEGEND

- Existing Right-of-Way
- New Right-of-Way
- Property Line
- Overhead Electric
- Large Animal Crossing
- Medium Animal Crossing
- Paved Path
- Curbed Median
- Uncurbed Median
- New Bridge

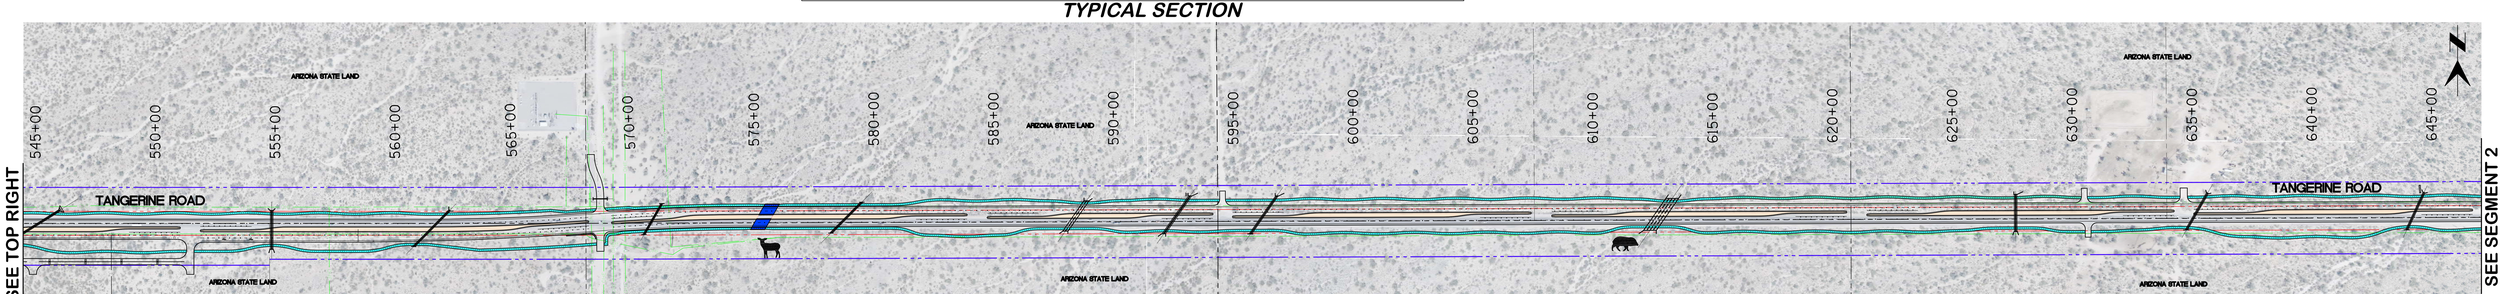

150 0 75 150 225 300

PSOMAS