TANGERINE ROAD

INTERSTATE 10 TO MARANA TECH PARK

MARANA AZ

RTA
Regional Transportation Authority

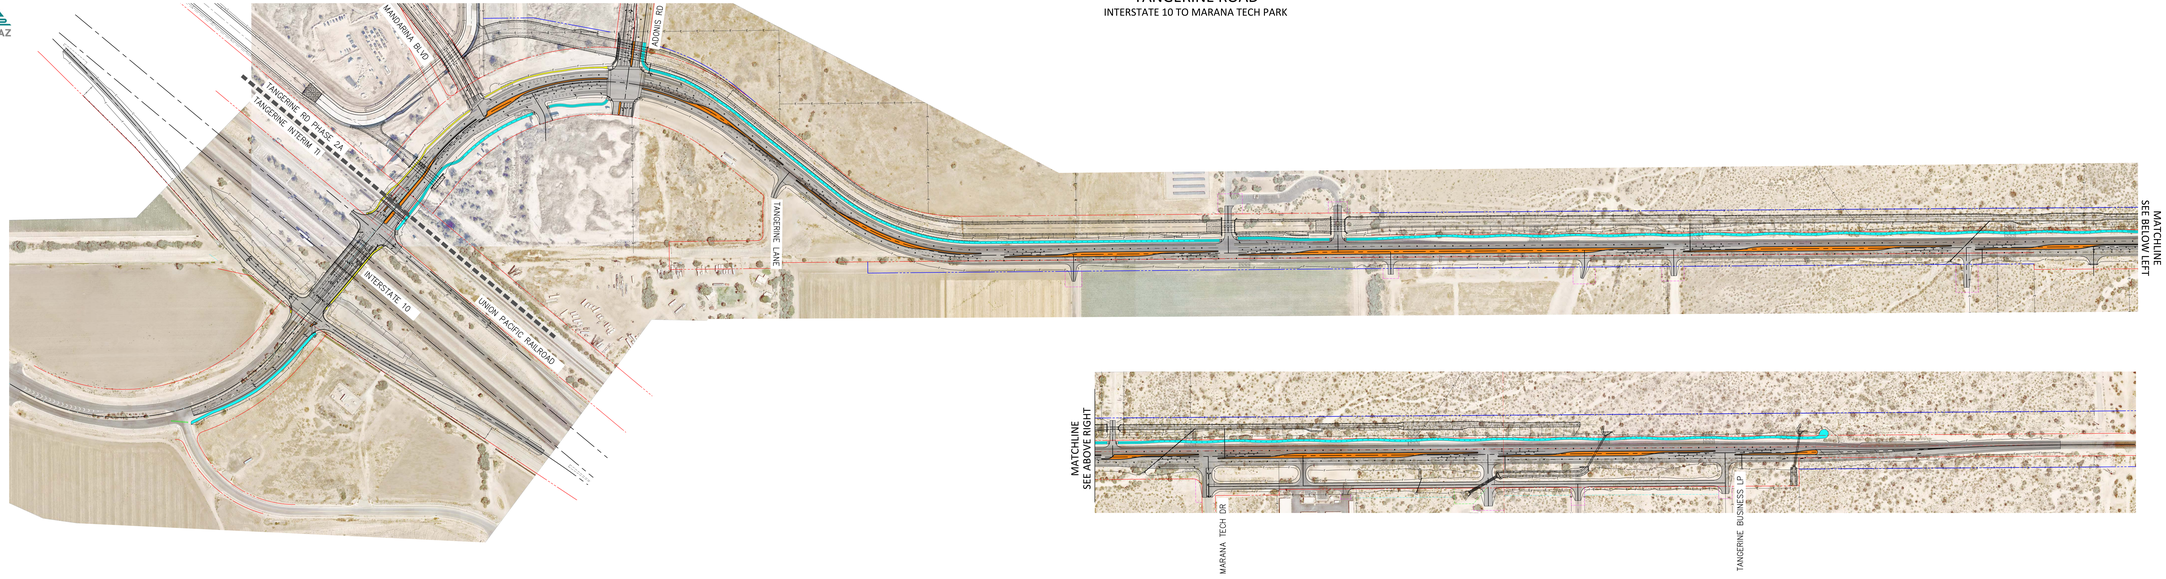

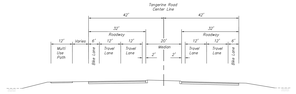

TANGERINE ROAD TYPICAL SECTION

LEGEND

- PROPERTY LINE
- EXISTING R/W
- NEW R/W
- NEW DRAINAGE EASEMENT
- NEW SLOPE EASEMENT
- NEW TOE
- NEW PAVEMENT
- NEW PAVED PATH
- NEW CONCRETE CHANNEL
- NEW CONCRETE SIDEWALK
- NEW RIPRAP CHANNEL/OUTLET PROTECTION
- NEW CURBED MEDIAN

N

PSOMAS