TANGERINE ROAD
SEGMENT 2
PROSPECT WASH TO CAMINO DE MAÑANA

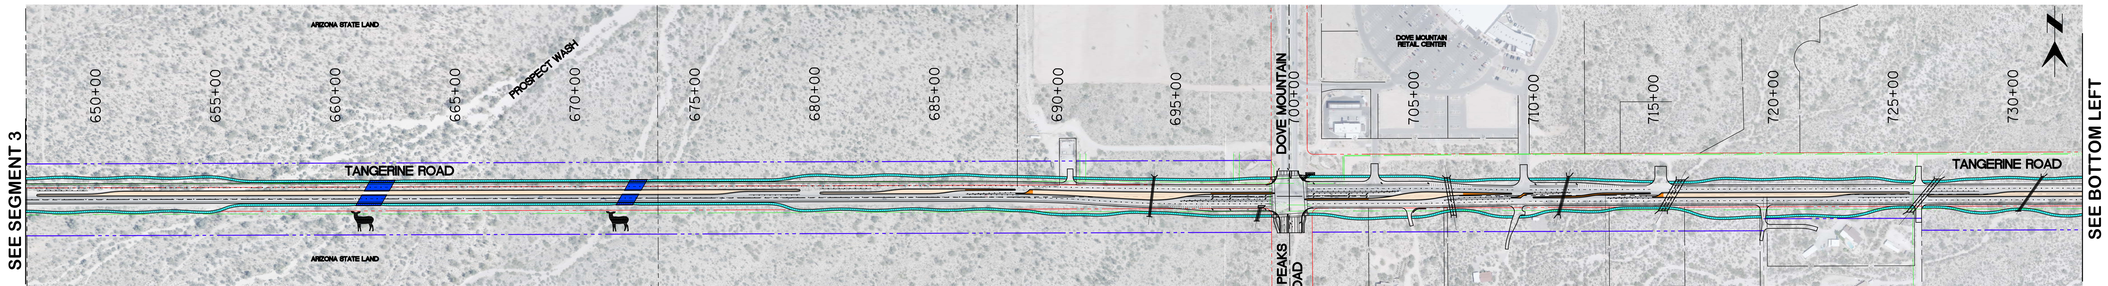

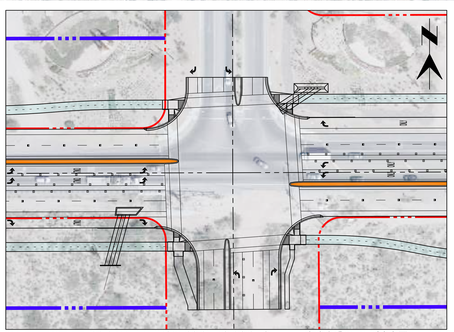

DOVE MOUNTAIN AT TANGERINE

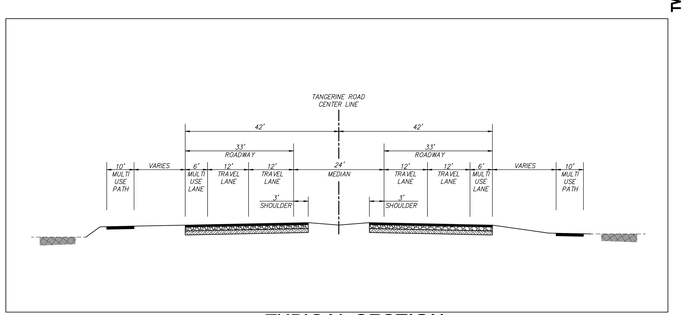

TYPICAL SECTION

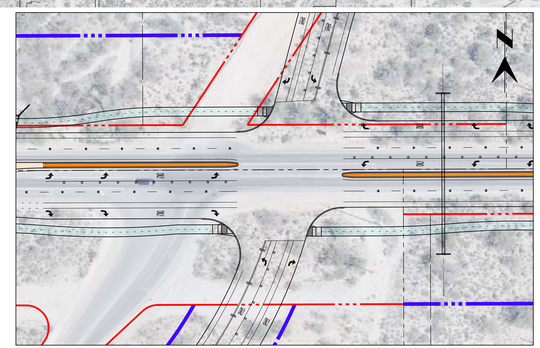

CAMINO DE MAÑANA AT TANGERINE

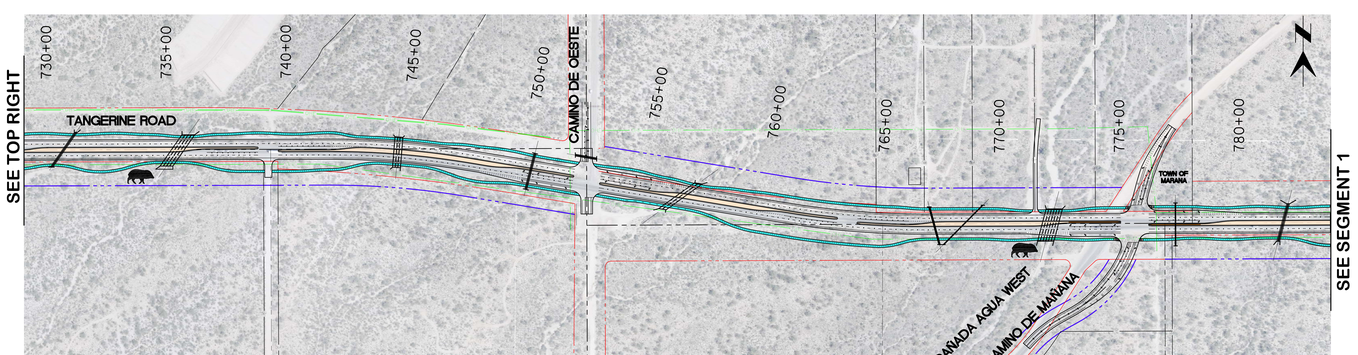

LEGEND

- Existing Right-of-Way
- New Right-of-Way
- Property Line
- Overhead Electric
- Paved Path
- Curbed Median
- Uncurbed Median
- New Bridge
- Large Animal Crossing
- Medium Animal Crossing

150 0 75 150 225 300

PSOMAS